CITY OF PRINCE GEORGE
BYLAW NO. 9632, 2026

A Bylaw of the City of Prince George to amend "City of Prince George Official Community Plan Bylaw No. 9525, 2025".

WHEREAS Council of the City of Prince George has, by Bylaw, pursuant to the *Local Government Act*, established an Official Community Plan;

AND WHEREAS Council has deemed it desirable that "Schedule 12. Future Land Use Plan" of "City of Prince George Official Community Plan Bylaw No. 9525, 2025", be amended by re-designating the subject property from "Rural Resource" to "Rural" to facilitate a rural residential subdivision use, or other uses, pursuant to the "Rural" designation;

APPLICANT:	L&M Engineering Ltd. on behalf of 1261775 B.C. Ltd., Inc. No. BC1261775
SUBJECT PROPERTY:	Inglewood Road (PID: 017-472-300)

AND WHEREAS a Public Hearing has been held in accordance with the *Local Government Act* and notice of such hearing was given as required by Bylaw;

NOW THEREFORE the Council of the City of Prince George, in open meeting assembled, **ENACTS AS FOLLOWS**:

1. That "City of Prince George Official Community Plan Bylaw No. 9525, 2025", be amended as follows:

    a. That "Schedule 12. Future Land Use Plan", be amended by re-designating a 23-hectare portion of The North West 1/4 of District Lot 2422, Cariboo District, Except Plan 22120, from "Rural Resource" to "Rural", as shown on Appendix "A" attached to and forming part of this Bylaw.

2. That this Bylaw may be cited for all purposes as "City of Prince George Official Community Plan Bylaw No. 9525, 2025, Amendment Bylaw No. 9632, 2026".

READ A FIRST TIME THIS **23rd** DAY OF **SEPTEMBER** **, 2026.**

READ A SECOND TIME THIS **23rd** DAY OF **SEPTEMBER** **, 2026.**

First two readings passed by a **UNANIMOUS** decision of Members of City Council present and eligible to vote.

A public hearing was held this day of **, 2026.**

READ A THIRD TIME THIS DAY OF , 2026.


Third reading passed by a decision of Members of City Council present and eligible to vote.

ADOPTED THIS DAY OF , 2026,

BY A DECISION OF ALL MEMBERS OF CITY COUNCIL PRESENT AND ELIGIBLE TO VOTE.

MAYOR

CORPORATE OFFICER

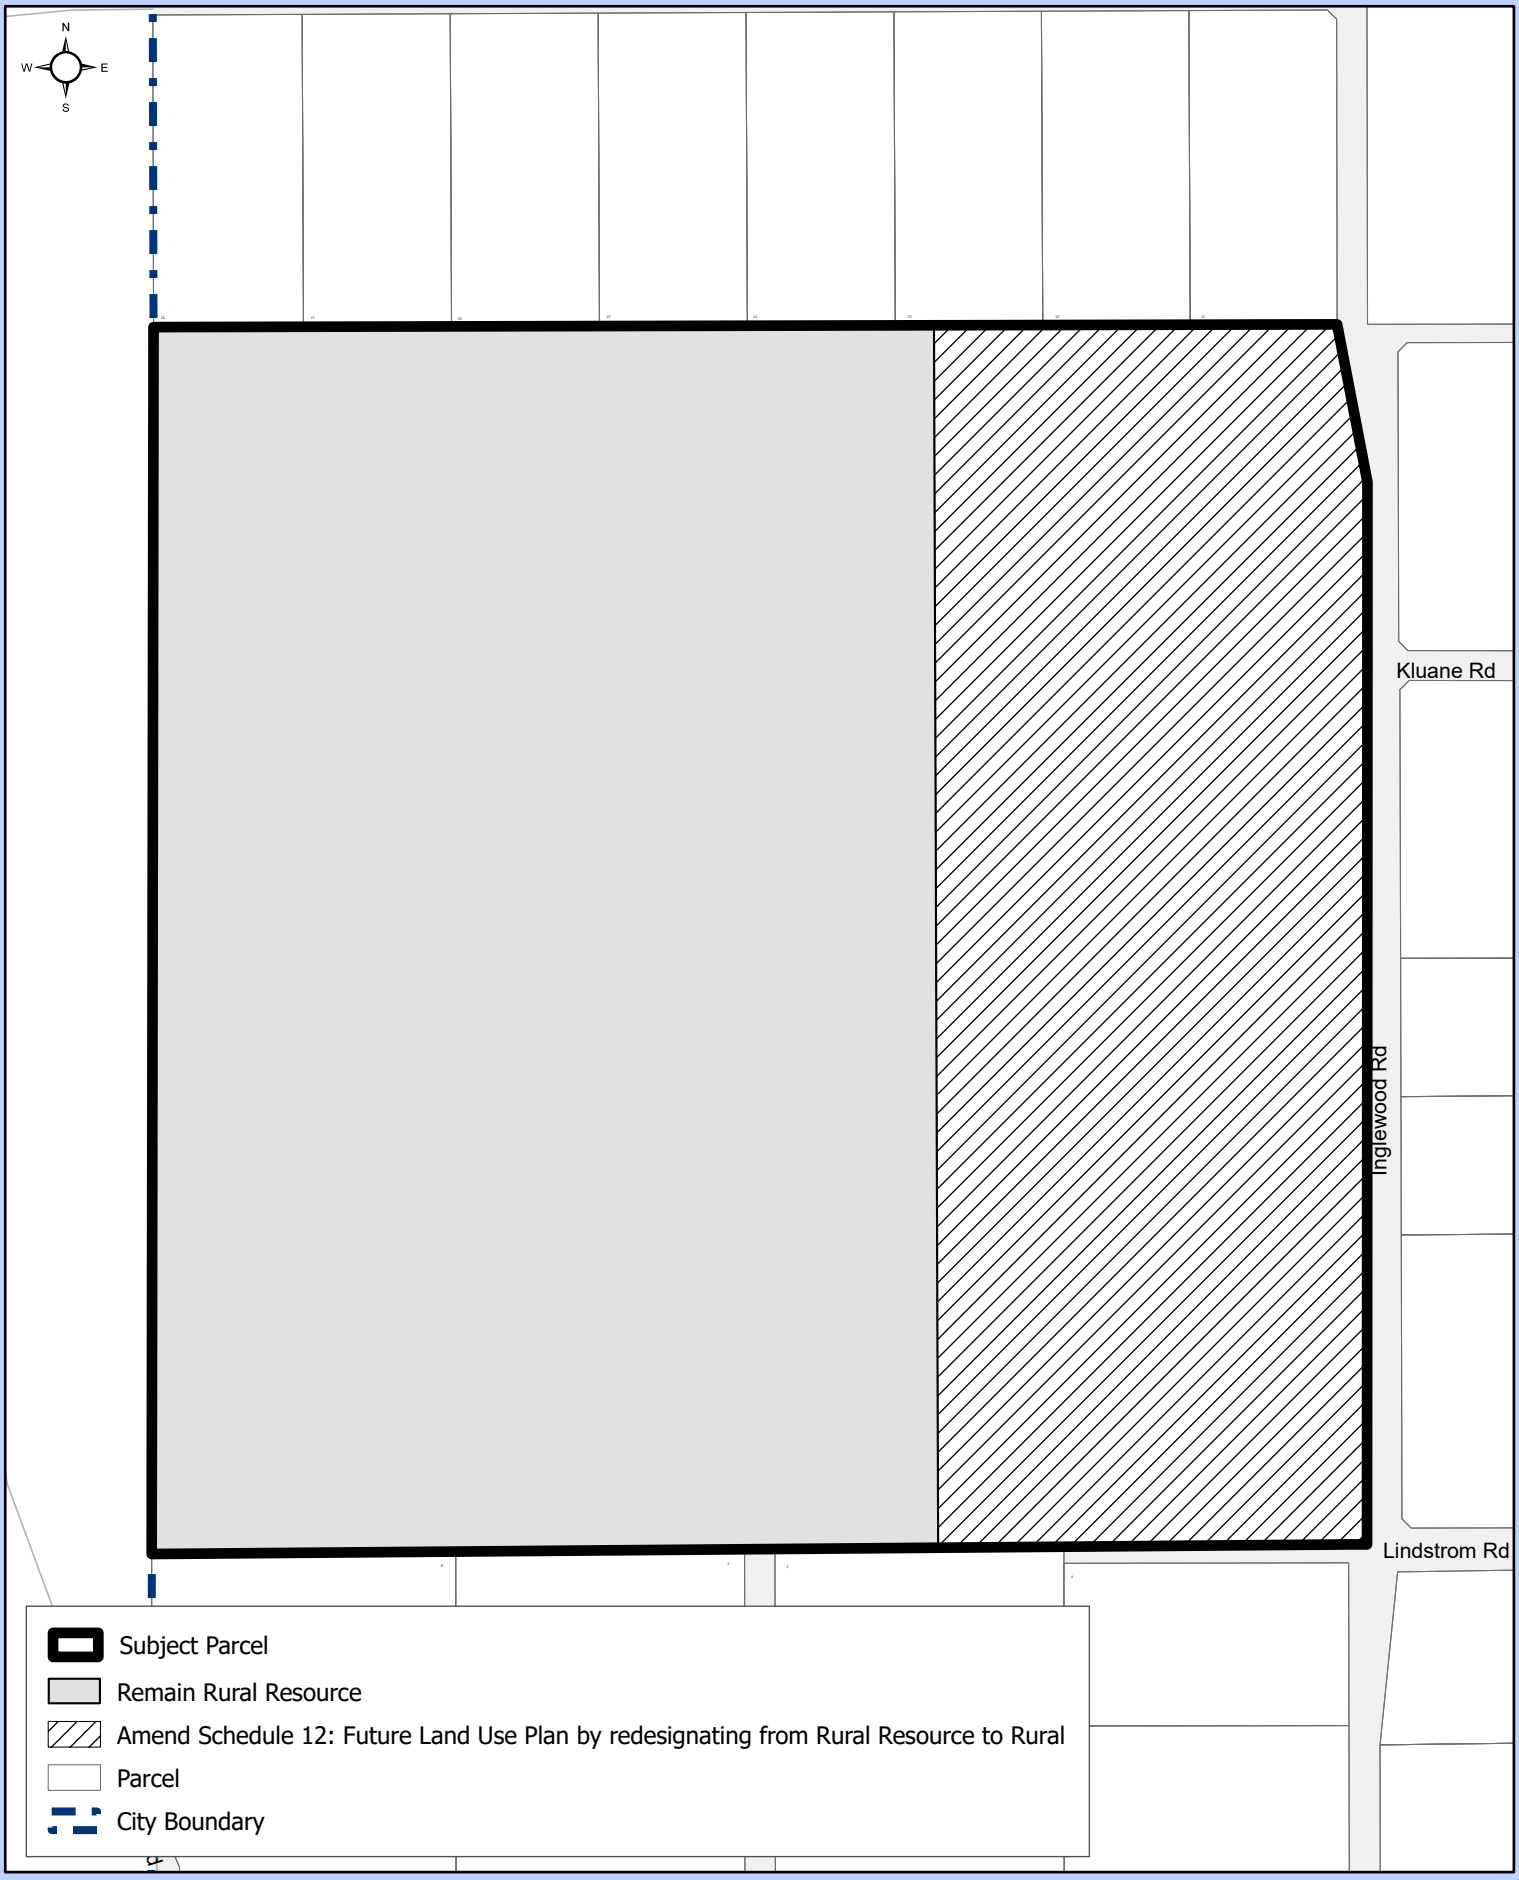

0 10 20 30 Meters

Coordinate System: NAD 1983 UTM Zone 10N
Projection: Transverse Mercator
Datum: North American 1983

1:5,000

Appendix "A" to Bylaw No. 9632

The North West 1/4 Of DL 2422, CD, Except Plan 22120

CITY OF PRINCE GEORGE

Path: \\gisfileshare\gisdev\Projects\CurrentPlanning2026\RZ2026-014.aprx - 9/1/2026 - 10:30 AM